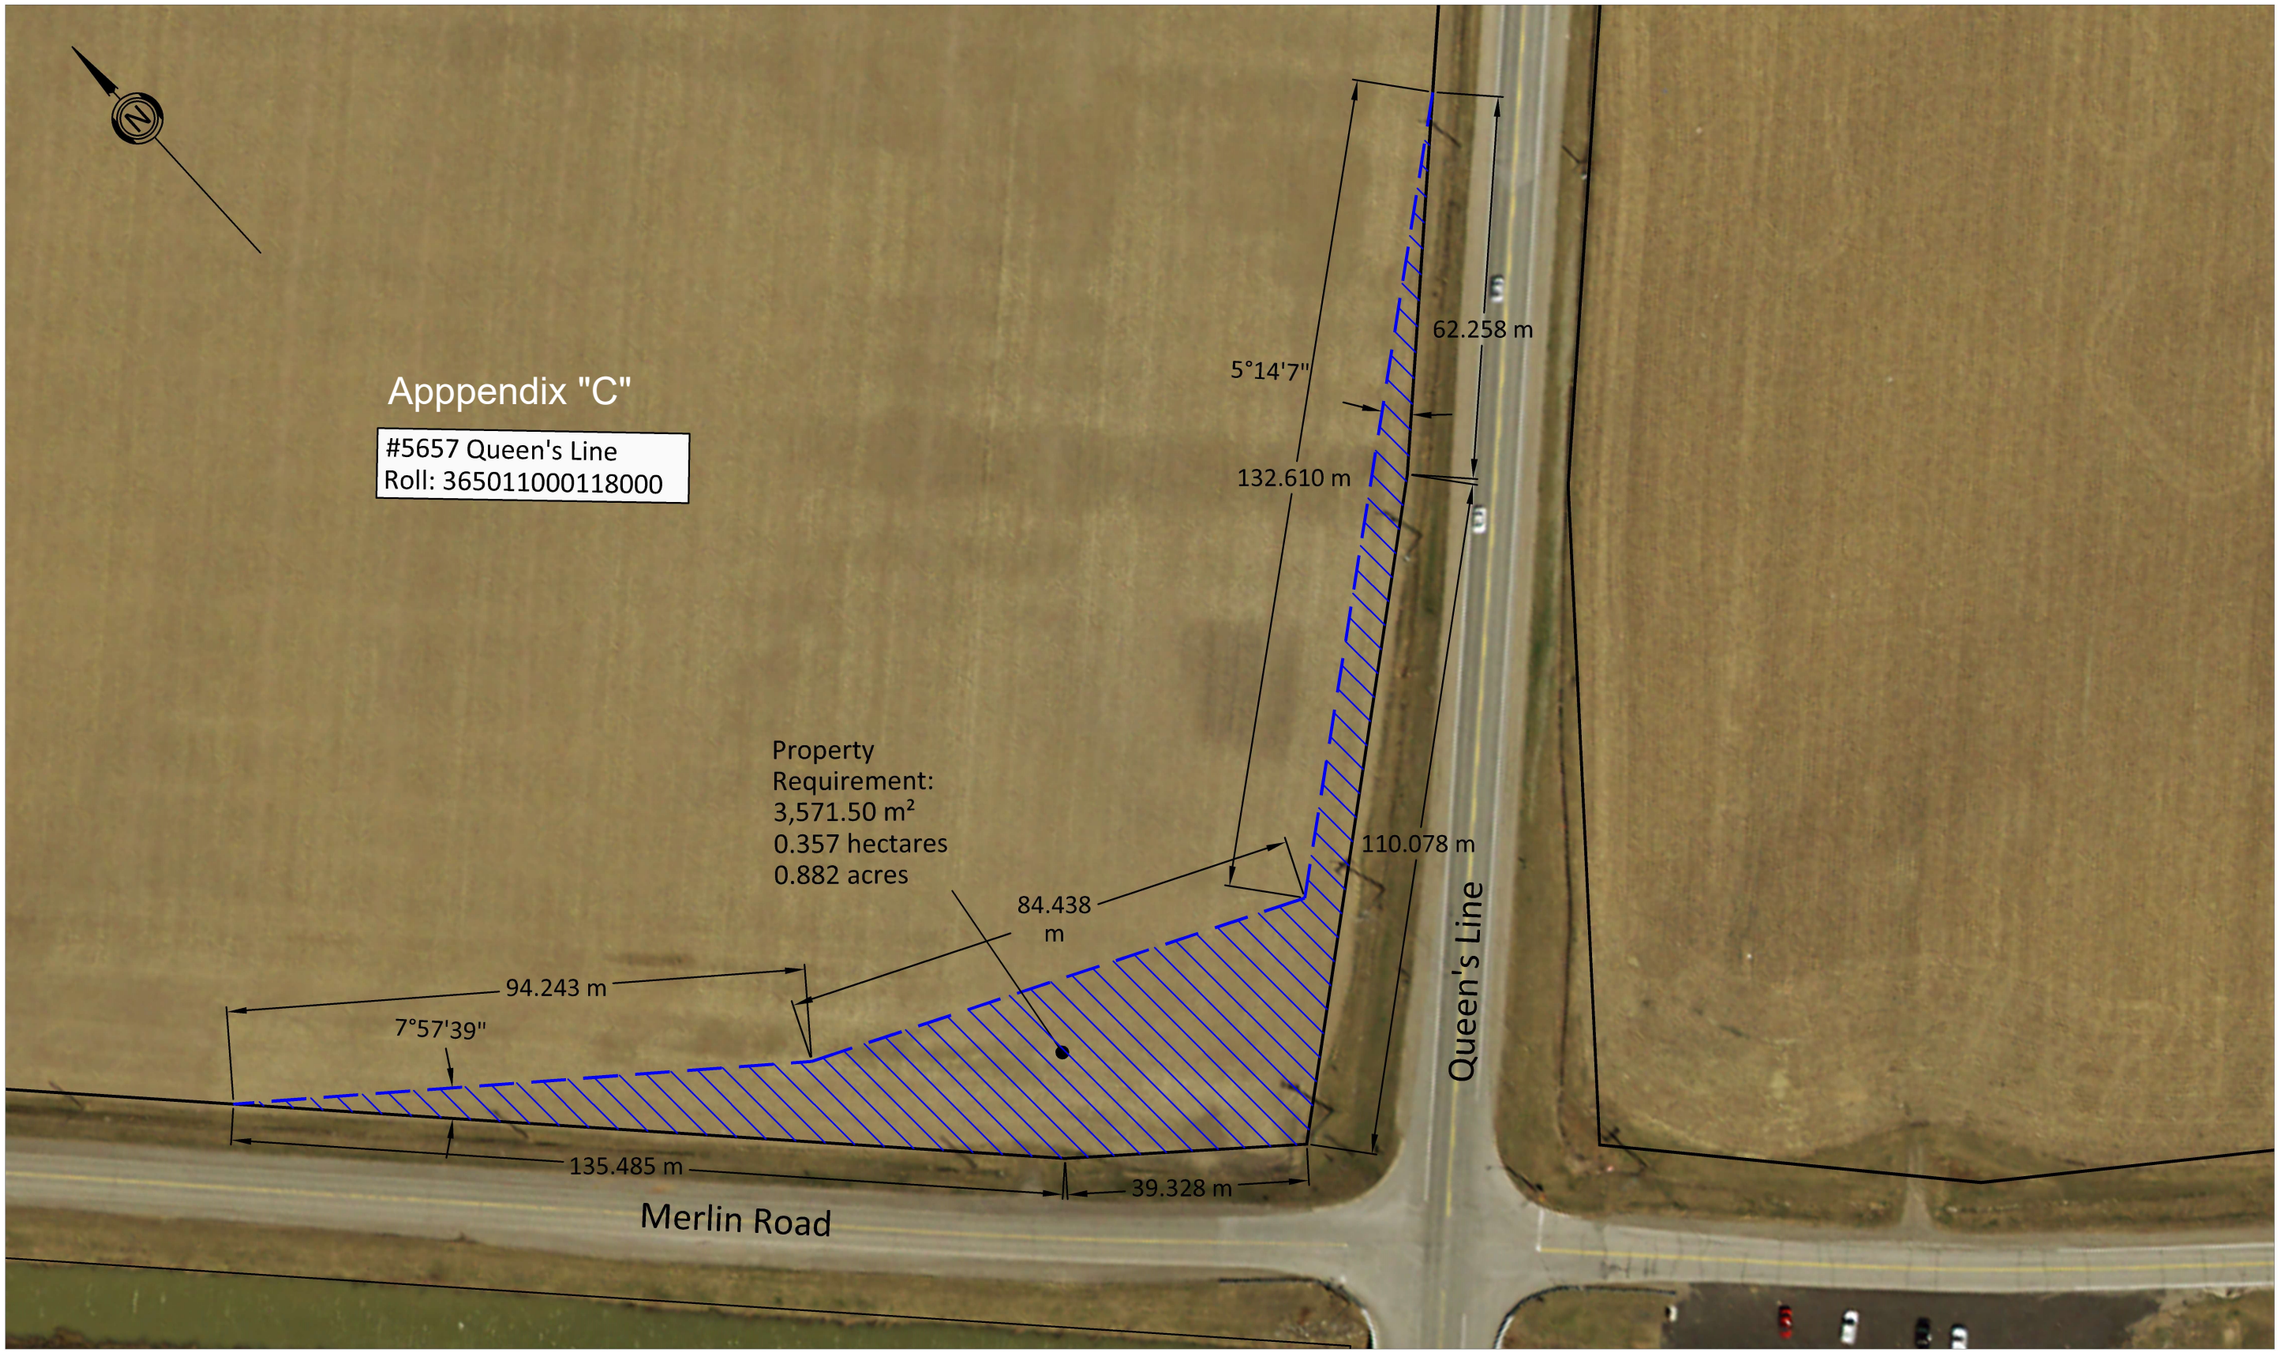

\\CH-ATHAM-KENT.CA\DEPARTMENTS\ENGS\ENGINEERING PROJECTS\2020\20ENG2070 QUEEN'S LINE AND MERLIN ROAD INTERSECTION IMPROVEMENTS\SURVEY\QUEEN'S LINE AND MERLIN ROAD INTERSECTION - SURVEY.DWG

APPROVALS:

RELATED APPROVALS:

STAMP

STAMP

Chatham-Kent
Cultivating Growth, Shore to Shore

NO.	REVISIONS	BY	DATE

DESIGNED
DRAWN
CHECKED
APPROVED
DATE 2022-05-09
SCALE Not to Scale

QUEEN'S LINE AND MERLIN ROAD
INTERSECTION IMPROVEMENTS

PROPOSED LAND PURCHASE
5657 QUEEN'S LINE

PROJECT NO. 20ENG2070
SHEET NO. 1 OF 1 SHEETS
CONTRACT NO